



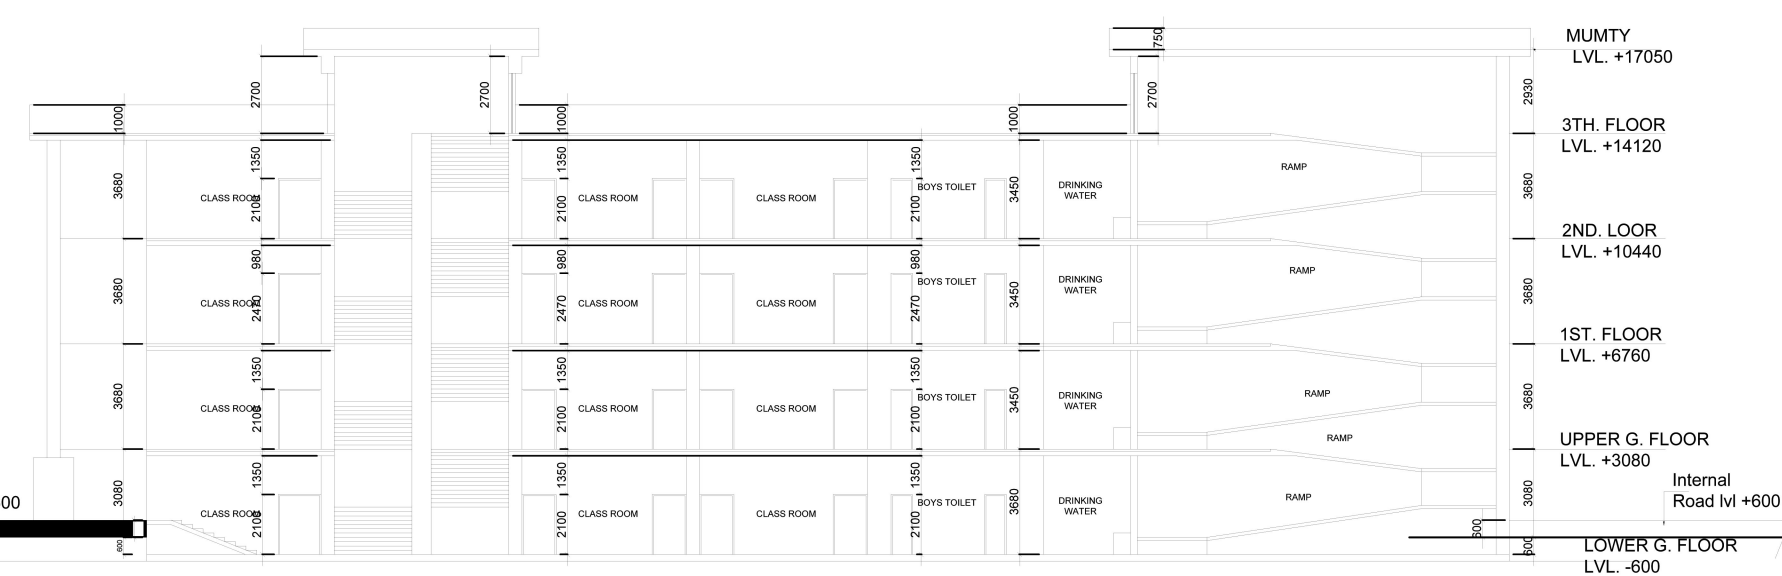


Main Road Ivl +0'-0" Internal Road Ivl +600




SECTION A - A

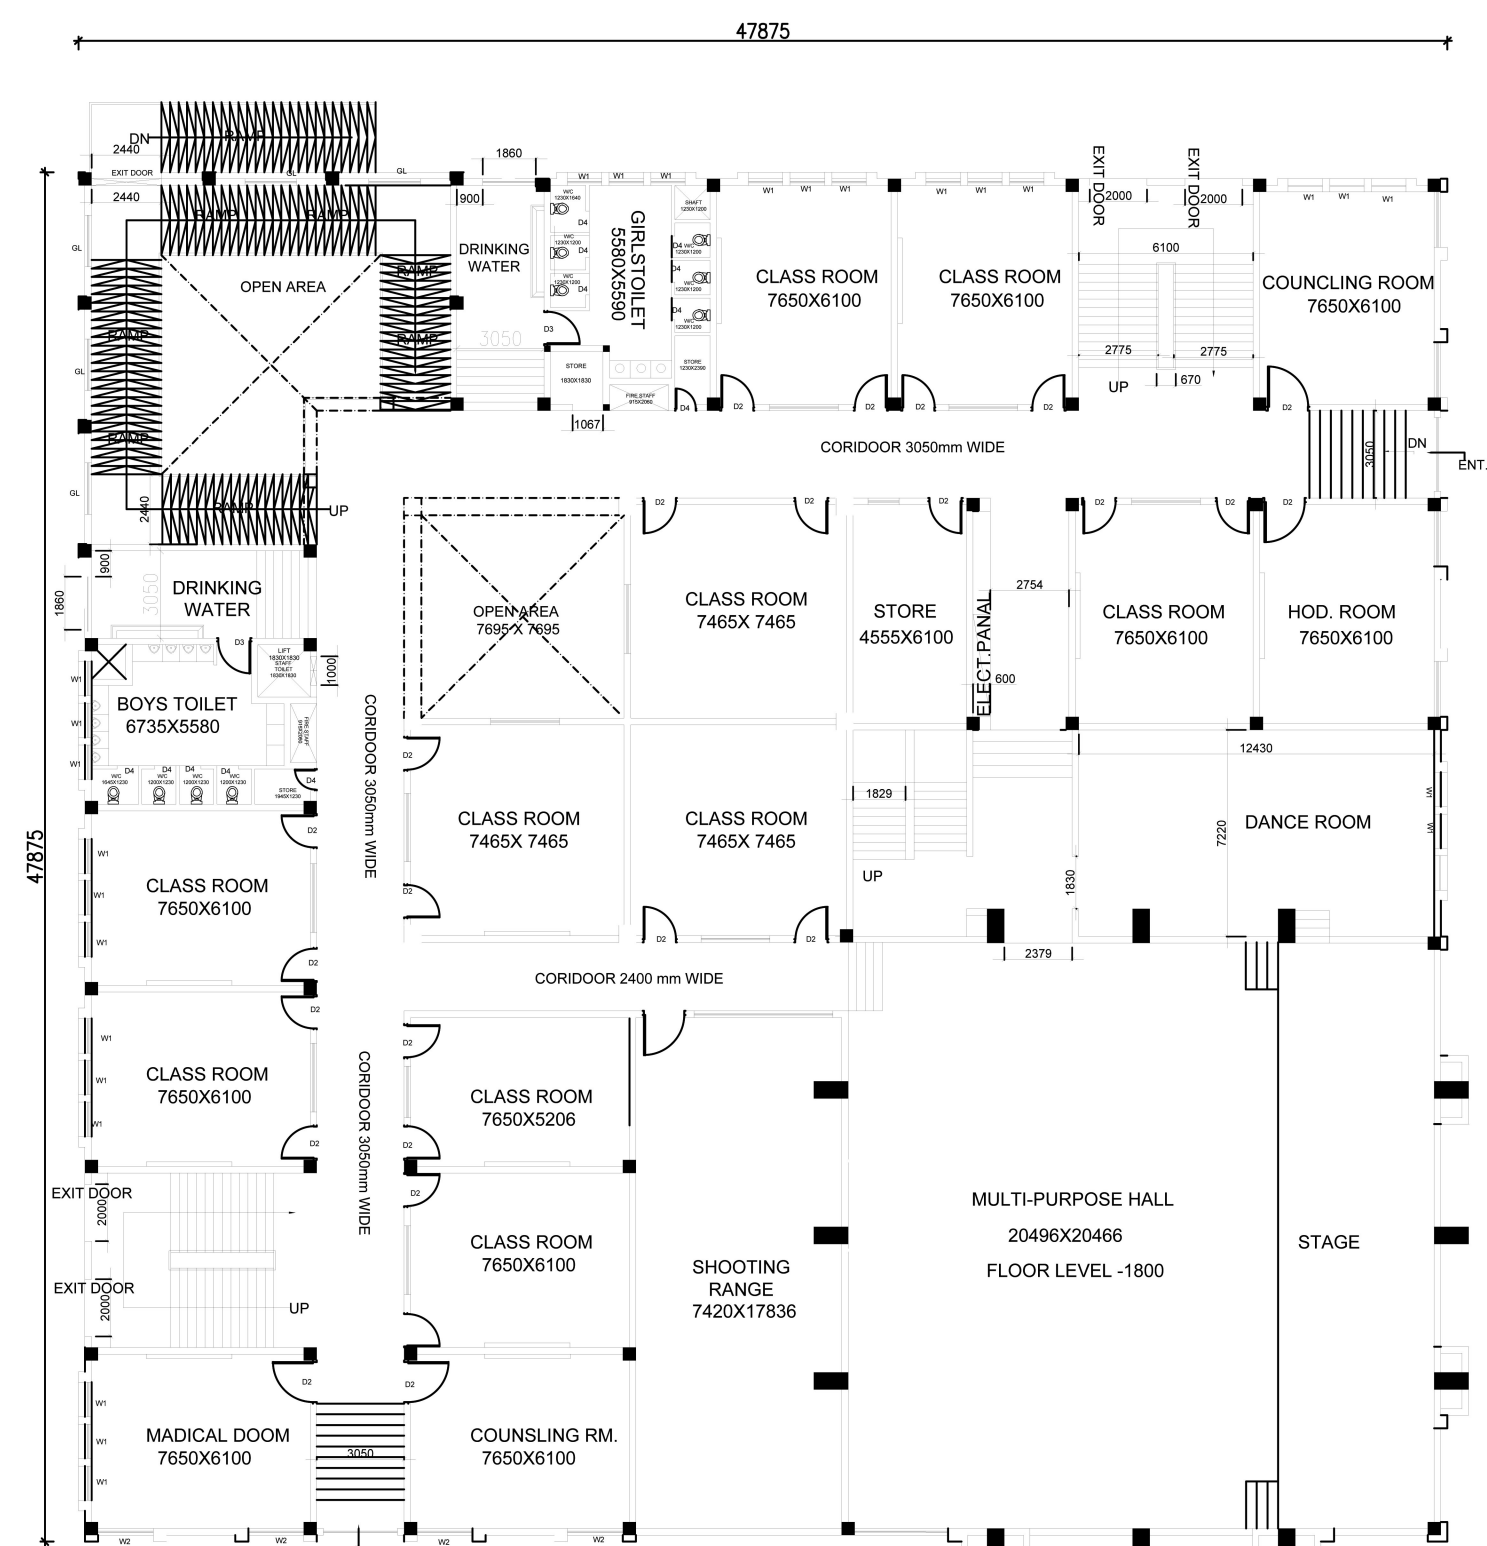


LOWER GROUND FLOOR PLAN

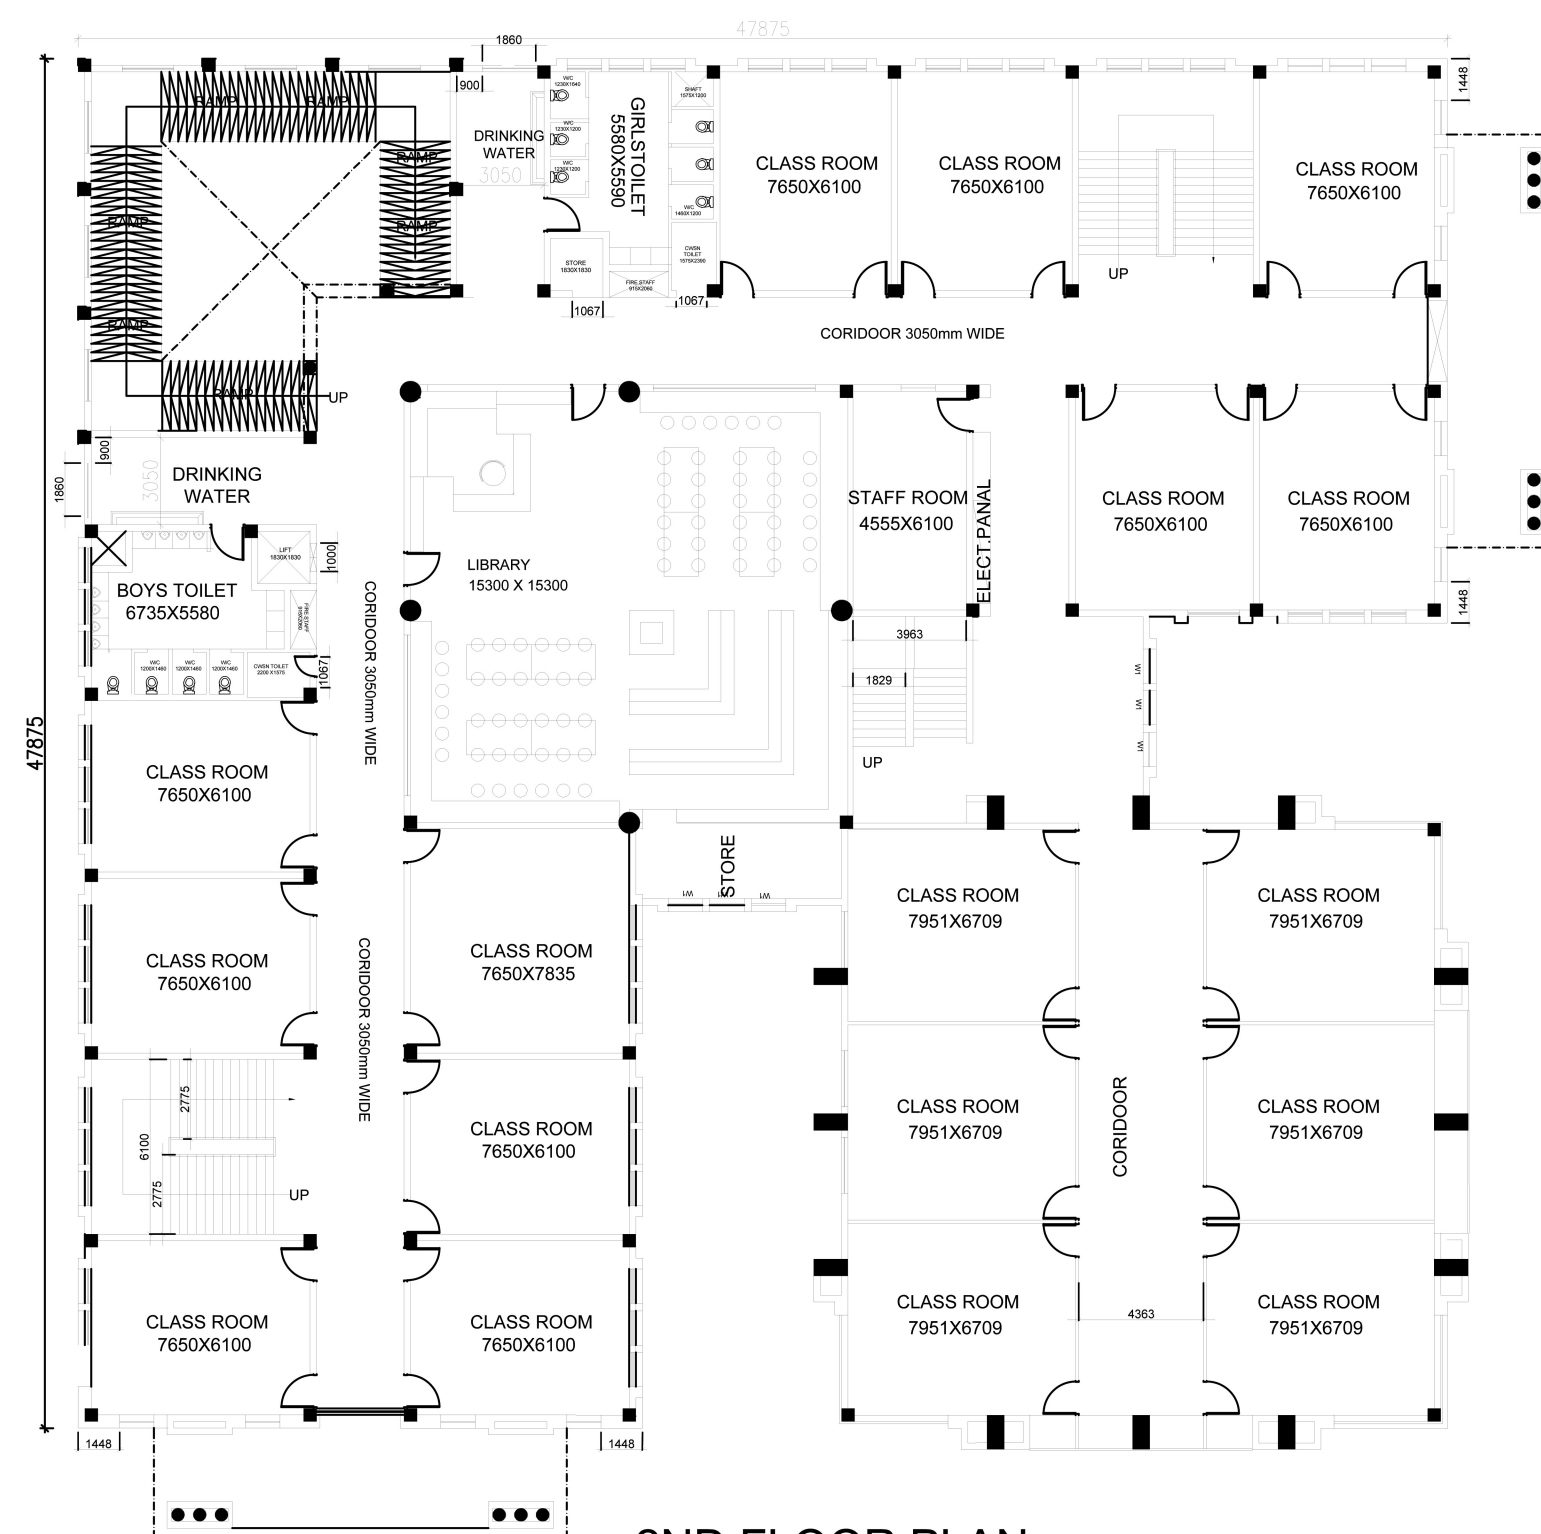

2ND FLOOR PLAN

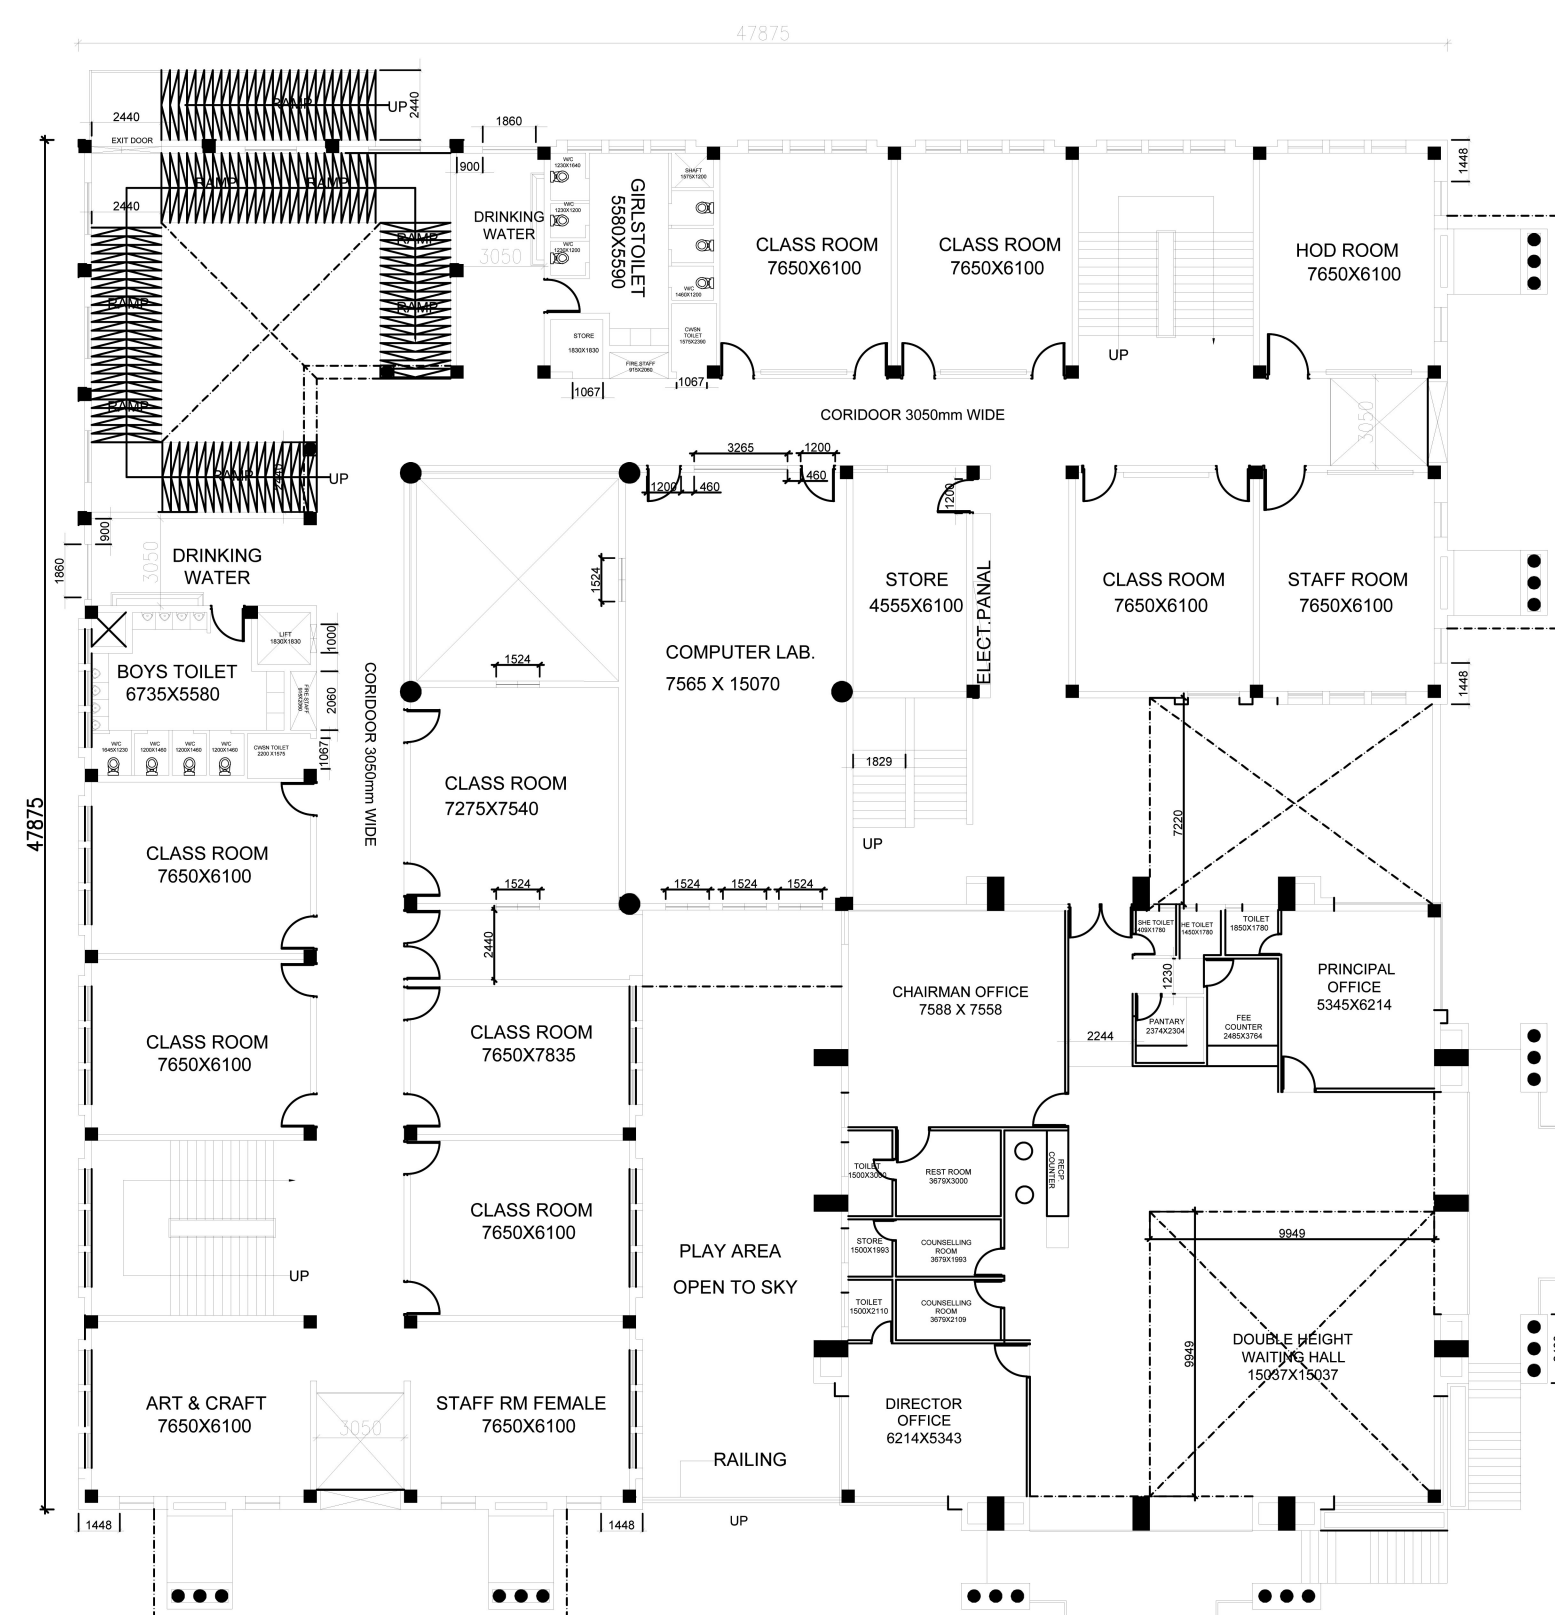

UPPER GROUND FLOOR PLAN

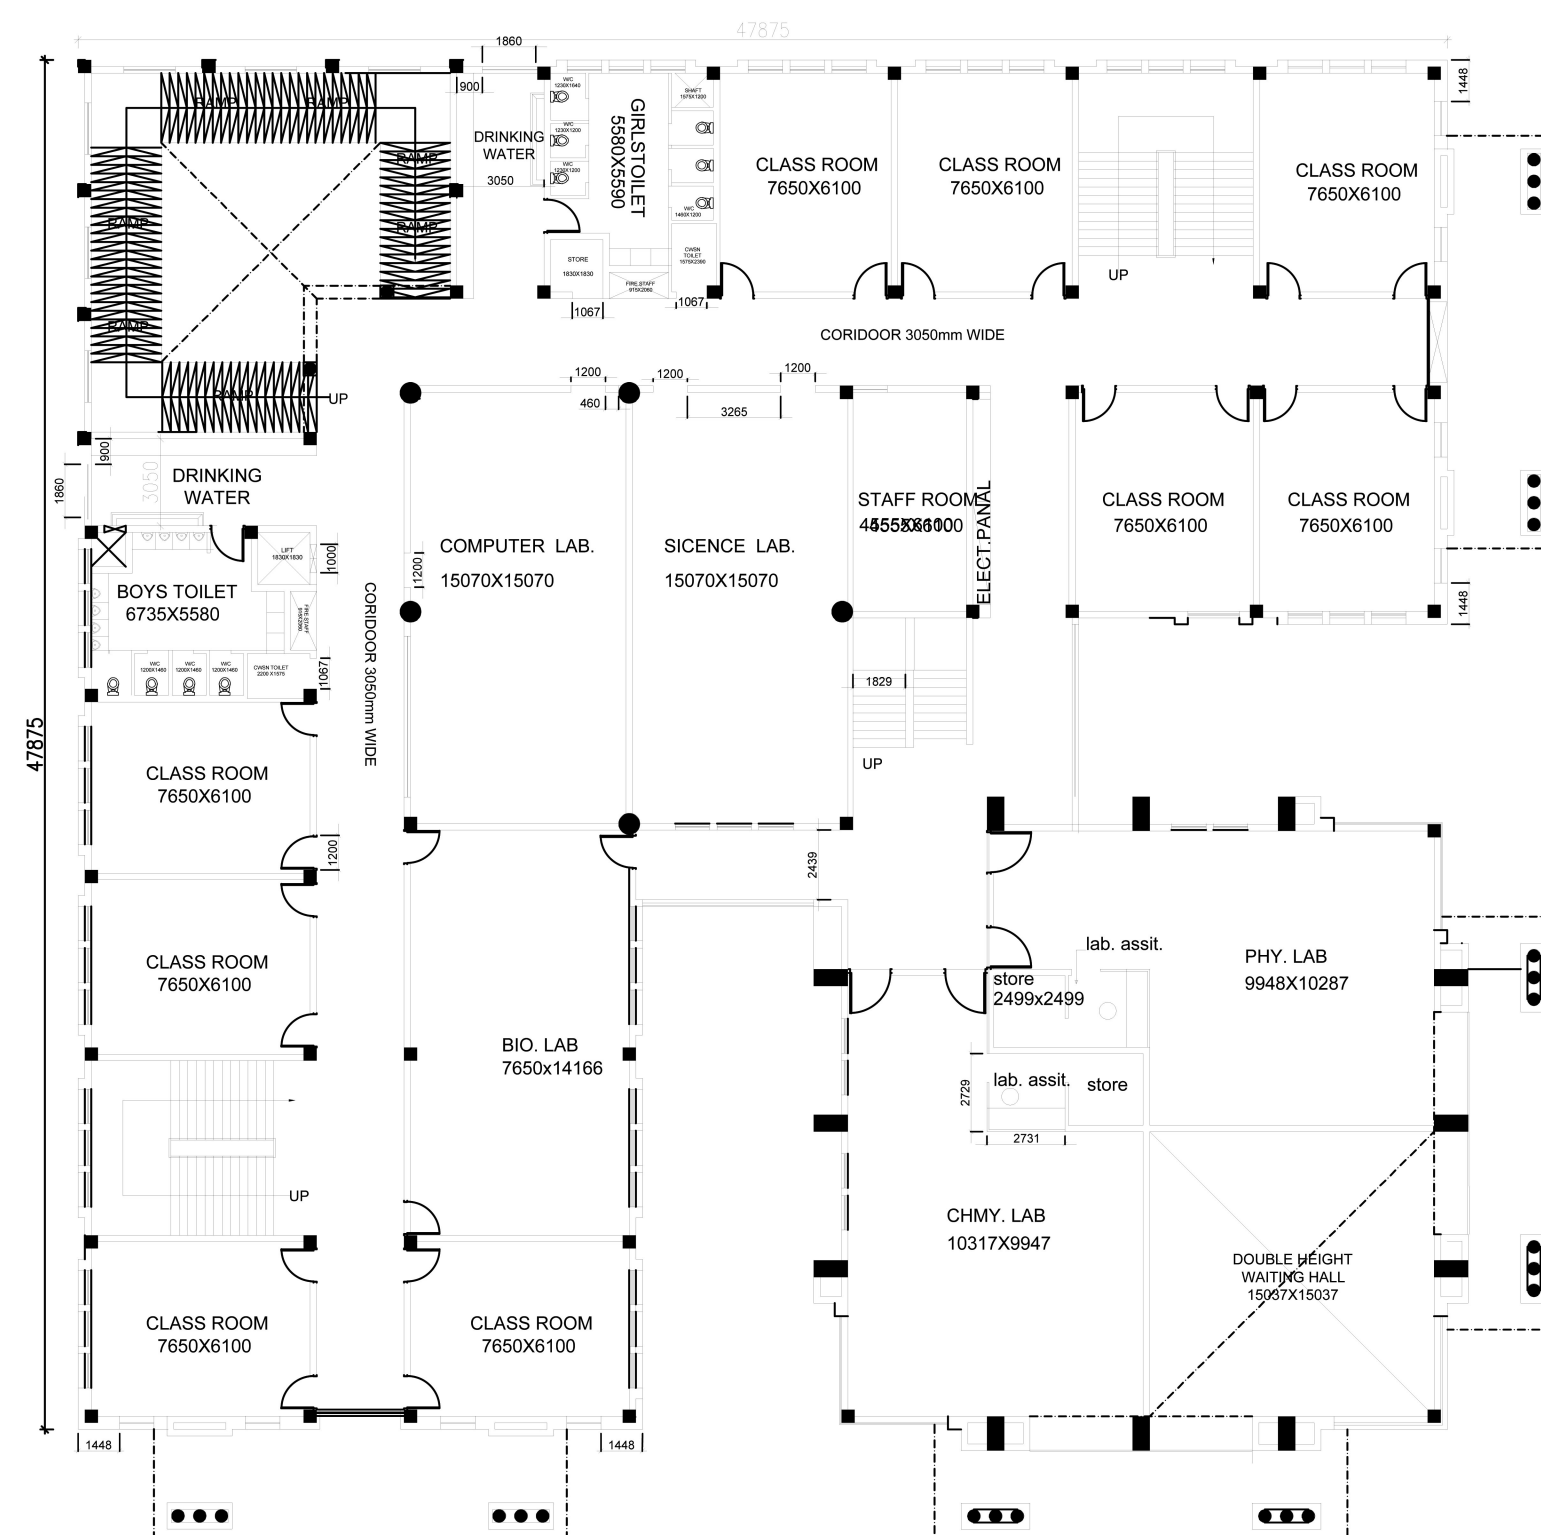

1ST FLOOR PLAN

PROJECT:-	DRAWING TITLE:-	ARCHITECT SIG:-	OWNER SIG:-	SARPANCH SIG:-
PROPOSED BUILDING THE VEDANTA INTERNATIONAL SCHOOL AT GULAWLA M.GARH NARNAUL ROAD DISTT. M.GARH HARIYANA RUN BY LATE SH. KISHORI LAL EDUCATION TRUST OLD NARNAUL ROAD OPP. MODEL SANSKRITI SCHOOL PLAY GROUN ,MOHALLA SAINIPURA MAHENDERGARH -HARYANA -123029	FLOOR PLAN FRONT ELEVATION & SECTION AT A-A	